CORPORATION OF THE CITY OF
CLARENCE-ROCKLAND

HERITAGE ADVISORY COMMITTEE

October 22, 2019, 1:30 pm
Principal Boardroom
1560, rue Laurier Street, Rockland ON K4K 1P7

Pages

1. Opening of the meeting

2. Adoption of the agenda

3. Adoption of the minutes 1

4. Work Schedule

   4.1 du Moulin Park

   4.2 Toponomy

      a. Private road - Clarence Crossing
      street name selection

      b. Brigil 9
      street name selection

   4.3 Heritage Tour

   4.4 Municipal registry
   Bourget, St-Pascal and Hammond- property revision

   4.5 Heritage Month

   4.6 Heritage Park

5. New items

   5.1 Recognition of Mr. Louis Aubry

   5.2 April 2020- 10th year anniversary of the Museum

6. Adjournment

CORPORATION DE LA CITÉ DE
CLARENCE-ROCKLAND

COMITÉ CONSULTATIF DU PATRIMOINE

le 22 octobre 2019, 13 h 30
Salle de conférence principale
1560, rue Laurier Street, Rockland ON K4K 1P7

Pages

1. Ouverture de la réunion

2. Adoption de l'ordre du jour

3. Adoption des procès-verbaux 1

4. Plan de travail

   4.1 Parc du Moulin

   4.2 Toponymie

      a. rue privée- Clarence Crossing
      sélection de nom de rue

      b. Brigil 9
      sélection de nom de rue

   4.3 Circuit patrimonial

   4.4 Registre municipal
   révision des propriétés à Bourget, St-Pascal et Hammond

   4.5 Mois du patrimoine

   4.6 Parc Patrimoine

5. Affaire nouvelles

   5.1 Reconnaissance de M. Louis Aubry

5.2 Avril 2020 - 10ème anniversaire du musée

6. Ajournement

CORPORATION OF THE

CITY OF CLARENCE-ROCKLAND

HERITAGE ADVISORY COMMITTEE MEETING MINUTES

May 28, 2019
Salle de conférence principale / Principal Boardroom
1560, rue Laurier Street, Rockland ON K4K 1P7

PRESENT:	Marie-Eve Belanger Lise Guindon Michel Jubinville Gilles Chartrand Don Bouchard
ABSENT:	Ghyslain Hotte Louis Aubry

1. Opening of the meeting

The Chair opens the meeting at 1:30 pm.

2. Adoption of the agenda

Moved by Gilles Chartrand
Seconded By Lise Guindon

THAT the agenda be adopted as presented.

CARRIED

3. Adoption of the minutes

Moved by Don Bouchard
Seconded By Gilles Chartrand

That the minutes of the Heritage Advisory Committee of March 28th, 2019 be approved.

CARRIED

4. Work Schedule

4.1 du Moulin Park

Mr. Chartrand brought 2 maps of du Moulin Park for viewing at the Committee.

Mr. Bouchard recommends that the maps be inserted on a panel with a dot that indicates "You are here".

Mrs. Bélanger proposes that the maps be detailed with lots of information.

Mr. Jean-Luc Jubinville assist the discussion. He indicated that the du Moulin Park Committee is preparing a concept plan for du Moulin Park. He recommends that the panels not be permanent in case that the concept plan proposes a pathway or another structure.

Mr. Michel Jubinville suggests that the model of the buildings be installed in the park under a dome. Mr. Jean-Luc Jubinville indicated that the model would possibly be subject to the elements and be damaged. He suggest that a special day or week be organized with the wooden structure.

4.2 Toponomy

Mr. Jubinville indicated that Council adopted the name of Morris Village Park as Alain Potvin Park.

4.3 Heritage Tour

Mrs. Bélanger is awaiting comments from Monique Ouellet in regards to the Terms and references.

4.4 Municipal registry

The Committee goes over the properties of Rockland, Clarence Point and Clarence Creek, which could potentially be listed under the Registry.

4.5 Heritage Month

4.6 Heritage Park

The Chamber of Commerce presented a plan of the park to Council.

Mr. Jean-Luc Jubinville did not hear any news from the Chamber of Commerce since then.

Mr. Chartrand indicated that the Chamber of Commerce wanted to rename the park. The Committee does not want to.

Mr. Jubinville stated that the City still has the wood from Powers tree.

5. New items

6. Adjournment

The meeting is adjourned at 3pm.

_____ _____

President W Recording Secretary

CORPORATION DE LA

CITÉ DE CLARENCE-ROCKLAND

ERBAL RÉUNION COMITÉ CONSULTATIF DU PATRIMOINE

le 28 mai 2019

PRÉSENT:	Marie-Eve Belanger Lise Guindon Michel Jubinville Gilles Chartrand Don Bouchard
ABSENT:	Ghyslain Hotte Louis Aubry

1. Ouverture de la réunion

Le président ouvre la réunion à 13h30.

2. Adoption de l'ordre du jour

Proposé par Gilles Chartrand
Appuyé par Lise Guindon

QUE l'ordre du jour soit adopté tel que présenté.

ADOPTÉE

3. Adoption des procès-verbaux

Proposé par Don Bouchard
Appuyé par Gilles Chartrand

Que le procès-verbal de la réunion du comité consultatif du patrimoine du 28 mars 2019 soit approuvé.

ADOPTÉE

4. Plan de travail

4.1 Parc du Moulin

M. Chartrand a apporté deux cartes qu'il présente au comité

M. Bouchard propose que les cartes soient misent sur un panneau avec un point dessus "Vous êtes ici".

Mme Bélanger propose que les cartes soient détaillées et explicatives.

M. Jean-Luc Jubinville assiste à la réunion. Il indique que le comité prépare un plan concept du parc du moulin. Il recommande que les panneaux ne soient pas permanent au cas où le plan concept propose un sentier, etc.

M. Michel Jubinville demande si les maquettes de bâtiment pourraient être mises au parc sous une coupolle.

M. Jean-Luc Jubinville indique que les maquettes seraient sujettes au soleil, etc et pourrait être endommagées. Il suggère peut-être une journée spéciale ou une semaine spéciale et on pourrait avoir les maquettes.

4.2 Toponymie

M. Jubinville indique que le conseil a adopté le nom du parc dans le Village Morris comme le Parc Alain Potvin Park.

4.3 Circuit patrimonial

Mme Bélanger attend des nouvelles de Monique Ouellet pour les termes de référence.

4.4 Registre municipal

Le comité fait le tour des propriétés de Rockland, Clarence Point et Clarence Creek qui pourrait potentiellement être dans le registre.

4.5 Mois du patrimoine

4.6 Parc Patrimoine

La Chambre de commerce avait un plan pour le parc patrimoine qu'ils ont présenté au conseil.

M. Jean-Luc Jubinville n'a pas eu de nouvelles de la Chambre de Commerce depuis.

M. Chartrand mentionne que la chambre de commerce voulait modifier le nom du parc. Le comité ne souhaite pas modifier le nom.

M. Jubinville mentionne que nous avons encore les billots de l'arbre Powers.


5. Affaire nouvelles

6. Ajournement

La réunion est ajournée à 15h.

_____ _____

Président W Secrétaire

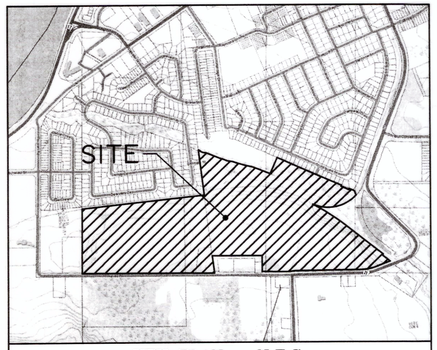

KEY PLAN N.T.S.

DRAFT PLAN OF SUBDIVISION OF

PART OF LOTS 27, 28, 29 AND 30
CONCESSION I (OLD SURVEY)
PART OF LOT D
CONCESSION 8
CITY OF CLARENCE-ROCKLAND
COUNTY OF RUSSELL
2017

Surveyor's Certificate

I hereby certify that lands to be subdivided and their relationship to the adjacent lands are correctly shown, as determined per existing reference plans.

JUNE 1, 2017
Dated

E. H. HERWEYER
ONTARIO LAND SURVEYOR

Owner's Certificate

This is to certify that I am the owner of the lands to be subdivided and this plan was prepared in accordance with my instructions.

June 28, 2017
Dated

MARTIN CHENIER
OTTAWA GENERAL MANAGER

Additional information required under Section 51 (17), of the Planning Act.

A. as shown on plan
B. as shown on plan
C. as shown on plan
D. residential
E. as shown on plan
F. as shown on plan
G. as shown on plan
H. municipal water
I. glacial till, sand and silt over bedrock
J. as shown on plan
K. Hydro, Bell, Cable, Gas
Sanitary and Storm
Sewers, Pipe water
L. as shown on plan


All elevations are Geodetic

Metric Note:

Distances shown hereon are in metres and can be converted to feet by dividing by 0.3048.

NOTE:

All individual lots with single familiy dwelling houses have an area equal to or greater than 300m² with a minimum frontage dimension of 10.0m.

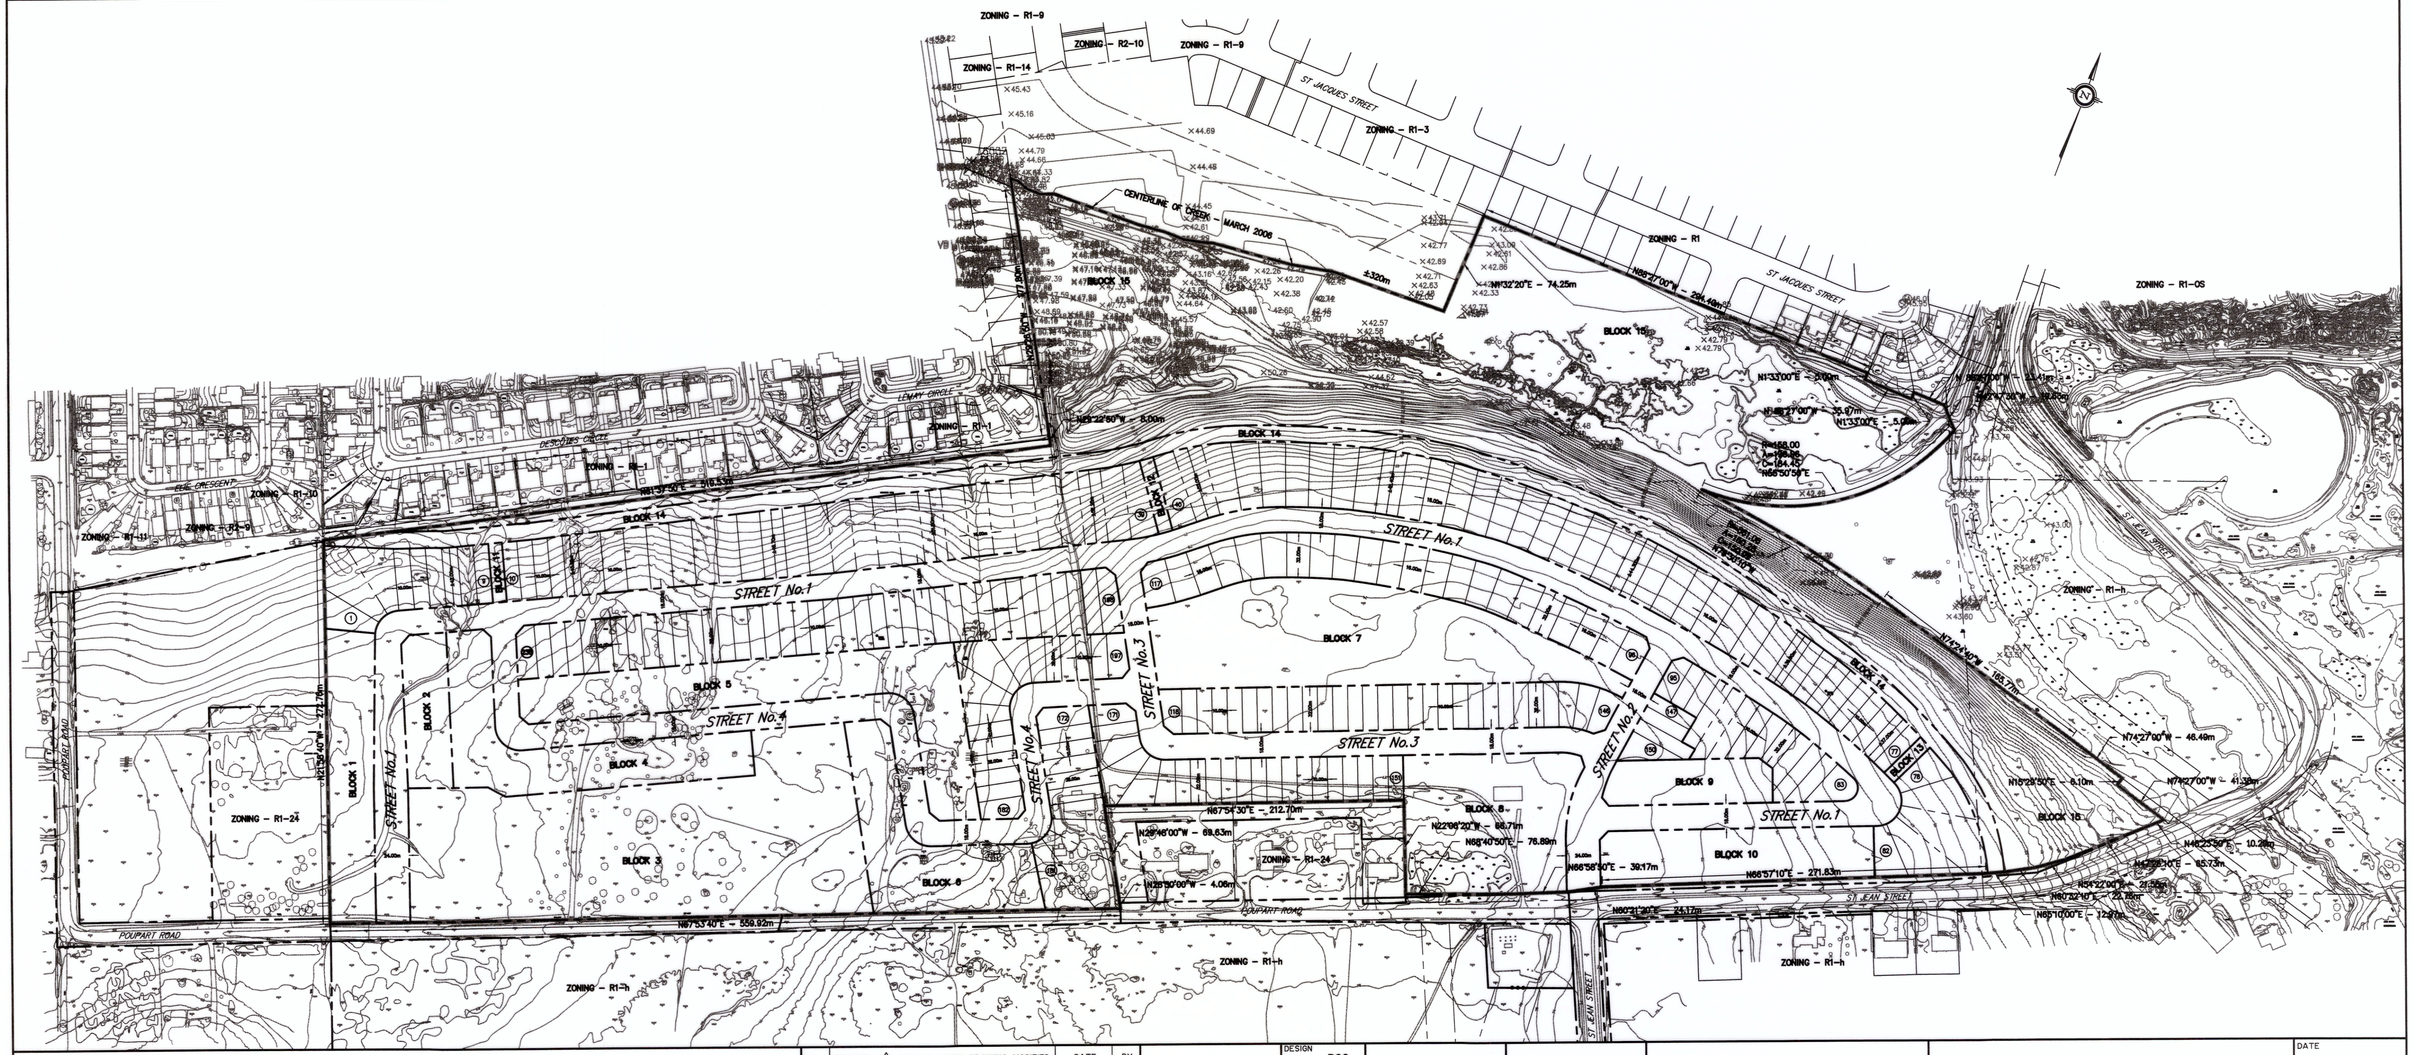

THE POSITION OF ALL POLE LINES, CONDUITS, WATERMAINS, SEWERS AND OTHER UNDERGROUND AND OVERGROUND UTILITIES AND STRUCTURES IS NOT NECESSARILY SHOWN ON THE CONTRACT DRAWINGS, AND WHERE SHOWN, THE ACCURACY OF THE POSITION OF SUCH UTILITIES AND STRUCTURES IS NOT GUARANTEED. BEFORE STARTING WORK, DETERMINE THE EXACT LOCATION OF ALL SUCH UTILITIES AND STRUCTURES AND ASSUME ALL LIABILITY FOR DAMAGE TO THEM.

No.	REVISION △-APPLIES WHEN DRAWING MODIFIED	DATE	BY

SCALE
1 : 2000
20m 0 20 40 60m

DESIGN	PGG
CHECKED	
DRAWN	PGG
CHECKED	
APPROVED	JMD

ATREL Engineering Ltd.
Engineers - Ingénieurs
1-2584 CHAMBERLAND STREET, ROCKLAND, ONTARIO K4K 1M6
TEL.: (613) 446-7423

CITY OF CLARENCE-ROCKLAND

POUPART - LAVIOLETTE SUBDIVISION

PLAN
DRAFT PLAN

DATE	JUNE 12, 2017
PROJECT No.	150403
DRAWING No.	150403-DPI