I certify that this plan was deposited and filed pursuant to "The Registry Act" in the Registry Office for the County of Russell this Sixth day of November A.D. 1908, at the hour of 1-35 o'clock p.m.

No. 4.

W. H. Lewis
Registrar

LRO#50

30 o.p.

I certify that this plan was deposited and filed pursuant to "The Registry Act" in the Registry Office for the County of Russell this 7th day of November A.D. 1908, at the hour of 2 o'clock p.m.

W. H. Lewis
Registrar

LRO#50

PLAN
of the
TOWN of ROCKLAND

Being parts of Lots 23, 24, 25, 26, 27, 28, 29 & 30 in the 1st Concession (old survey)

TOWNSHIP of CLARENCE

Scale 200 ft = 1 inch

I hereby certify that this plan accurately shows the manner in which the land included therein has been surveyed and subdivided: and that the said plan is prepared in accordance with the provisions of the Registry Act

Andrew Bell
Ontario Land Surveyor

12th February 1908

Witness
R. H. Farley

NOTE: The sizes or dimensions of Lots and width of Streets are given in feet and inches

It is hereby certified that this plan was prepared according to the directions of the Municipal Council of the Town of Rockland and in accordance with the provisions of the Registry Act.

Andrew Bell
Ontario Land Surveyor

Dr. A. Des Rosiers
Reeve

James N. Lagroix
Municipal Clerk

Witness
R. H. Farley

The following names of streets were changed by resolution of the Council passed July 4/1919 as follows:
Hamilton Street to Sussex
Albert Street to Victoria
Victoria Street to Sussex
Mill Street to Edwards
Edward Street to Prescotte
Rail Street to Denis
Maple Avenue Street to Notre Dame

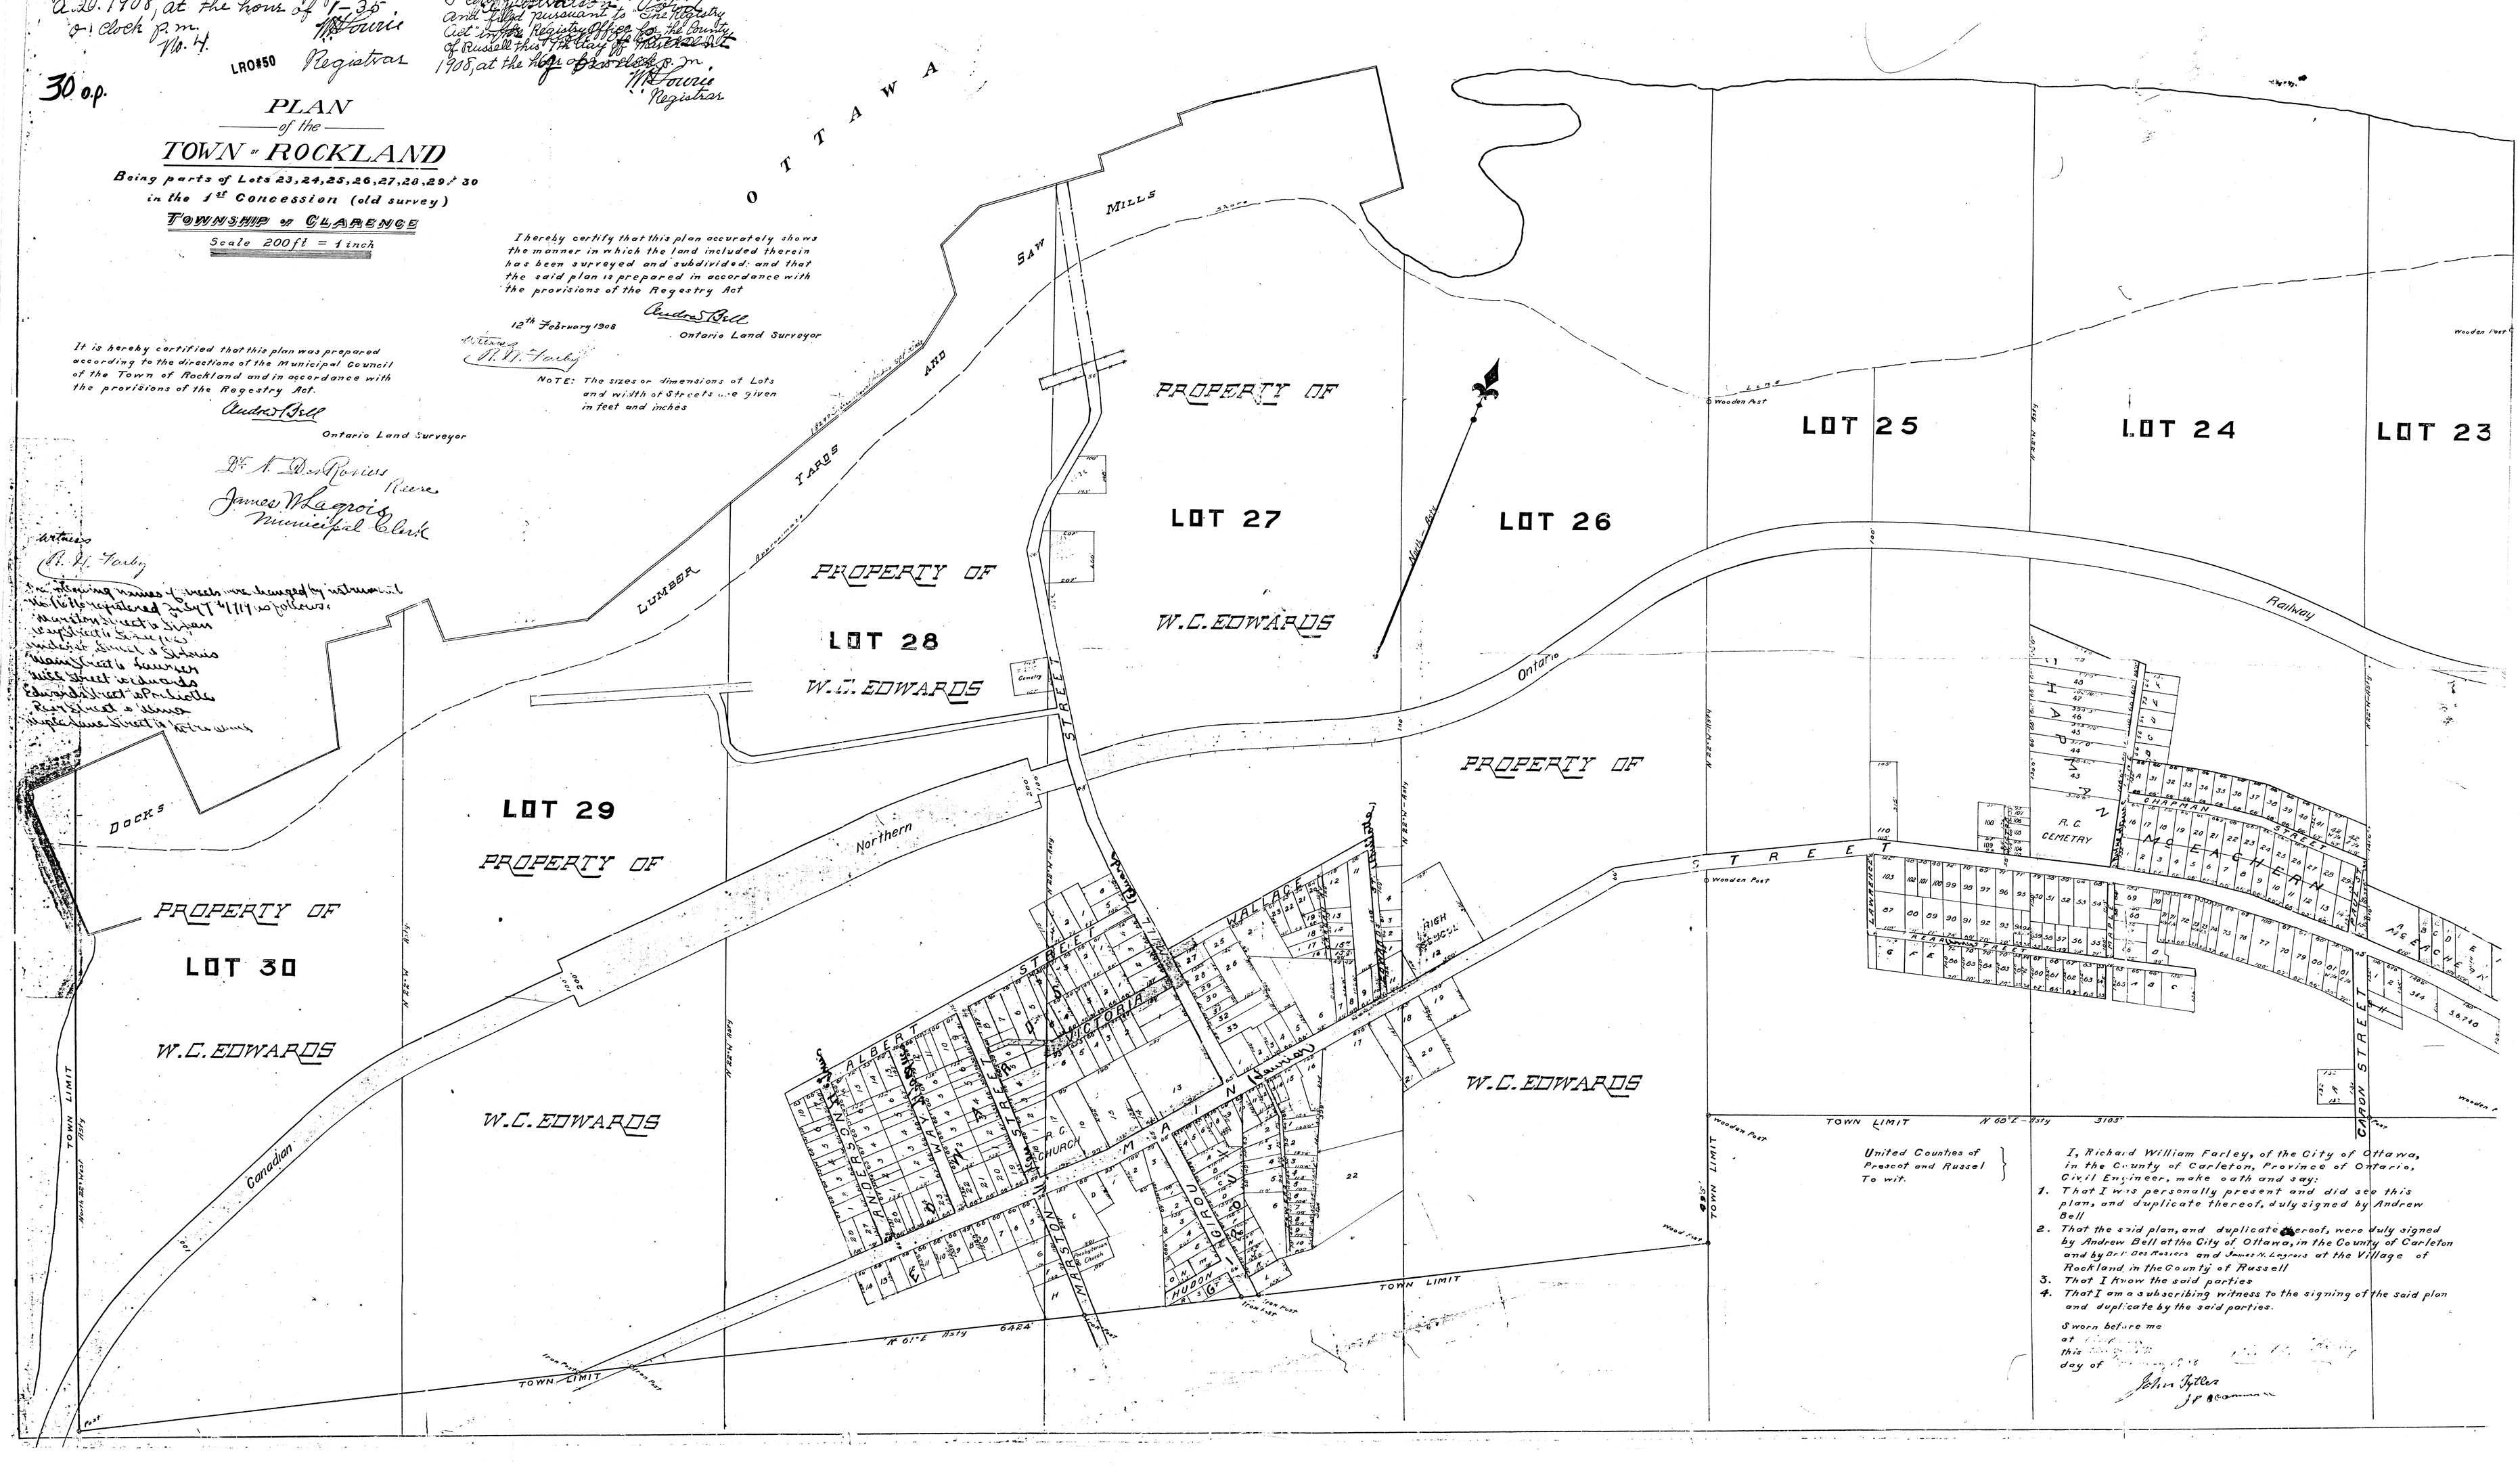

United Counties of Prescot and Russel
To wit.

I, Richard William Farley, of the City of Ottawa, in the County of Carleton, Province of Ontario, Civil Engineer, make oath and say:

1. That I was personally present and did see this plan, and duplicate thereof, duly signed by Andrew Bell
2. That the said plan, and duplicate thereof, were duly signed by Andrew Bell at the City of Ottawa, in the County of Carleton and by Dr. A. Des Rosiers and James N. Lagroix at the Village of Rockland, in the County of Russell
3. That I know the said parties
4. That I am a subscribing witness to the signing of the said plan and duplicate by the said parties.

Sworn before me
at
this
day of

John Fyfes
J.P. & Commr.